**COLLISION CENTER PARKING STRUCTURE**


- Team Member Parking = 121
- Public Parking = 26
- Body Shop Repairs = 56
- Enterprise = 82
- Detailer Parking = 17

DATE: 10-9-26

**NOTE:**

ALL UNDERGROUND DETENTION AREAS ARE LABLED AND NO ABOVE BUILDING IS ALLOWED BESIDES PARKING. THESE TO REMAIN PER CIVIL DRAWINGS

SOUTHEAST CORNER OF SITE IS DETENTION POND

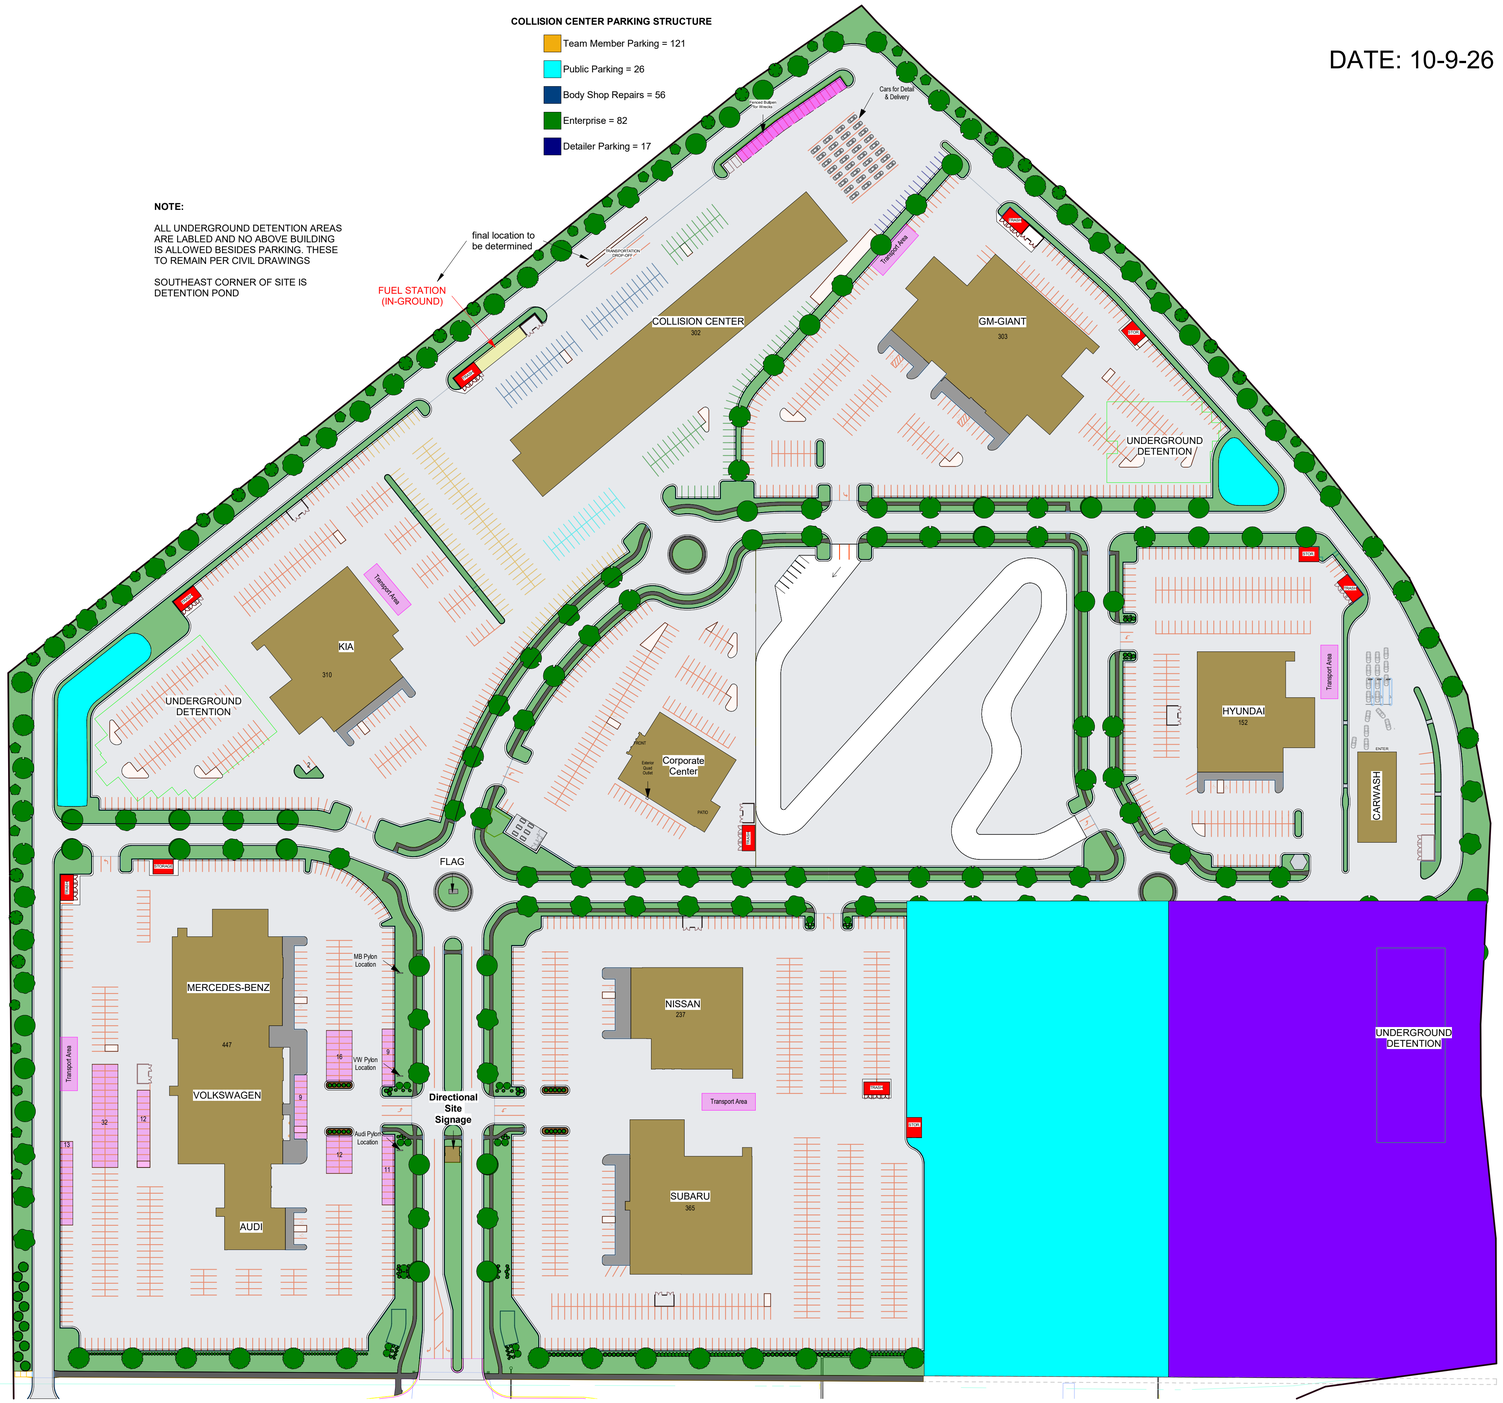


1 Site Plan - Overall
1" = 100'-0"


CONSTRUCTION MANAGERS
GENERAL CONTRACTORS
DESIGN/BUILD

6296 Rucker Road
Suite C
Indianapolis, IN
46220-486

TEL 317-259-9038
FAX 317-259-4785

CUSTOM FACILITIES

www.customfacilities.com


Client Project Information

# Gurley Leep Auto Campus

2880 E Cleveland Rd
Granger, IN 46530

10/9/2026 11:53:45 PM

Seal

| | |
|---|---|
| Project | xxxxx |
| Drawn By: | xxx |
| Checked | xxx |

Revision

| Mark | Date | Remark |
|---|---|---|
| TP | 7-27-26 | Site Revisions |
| TP | 7-28-26 | Carwash Edit |
| TP | 8-19-26 | Site Revisions |
| TP | 8-20-26 | Site Revisions |
| TP | 8-26-26 | Site Revisions |
| TP | 9-24-26 | Site Revisions |
| TP | 10-9-26 | Site Revisions |

**DO NOT SCALE**

Custom Facilities shall be notified immediately should any errors, omissions, discrepancies inconsistencies be discovered the drawings.

Site Plan

A0-0